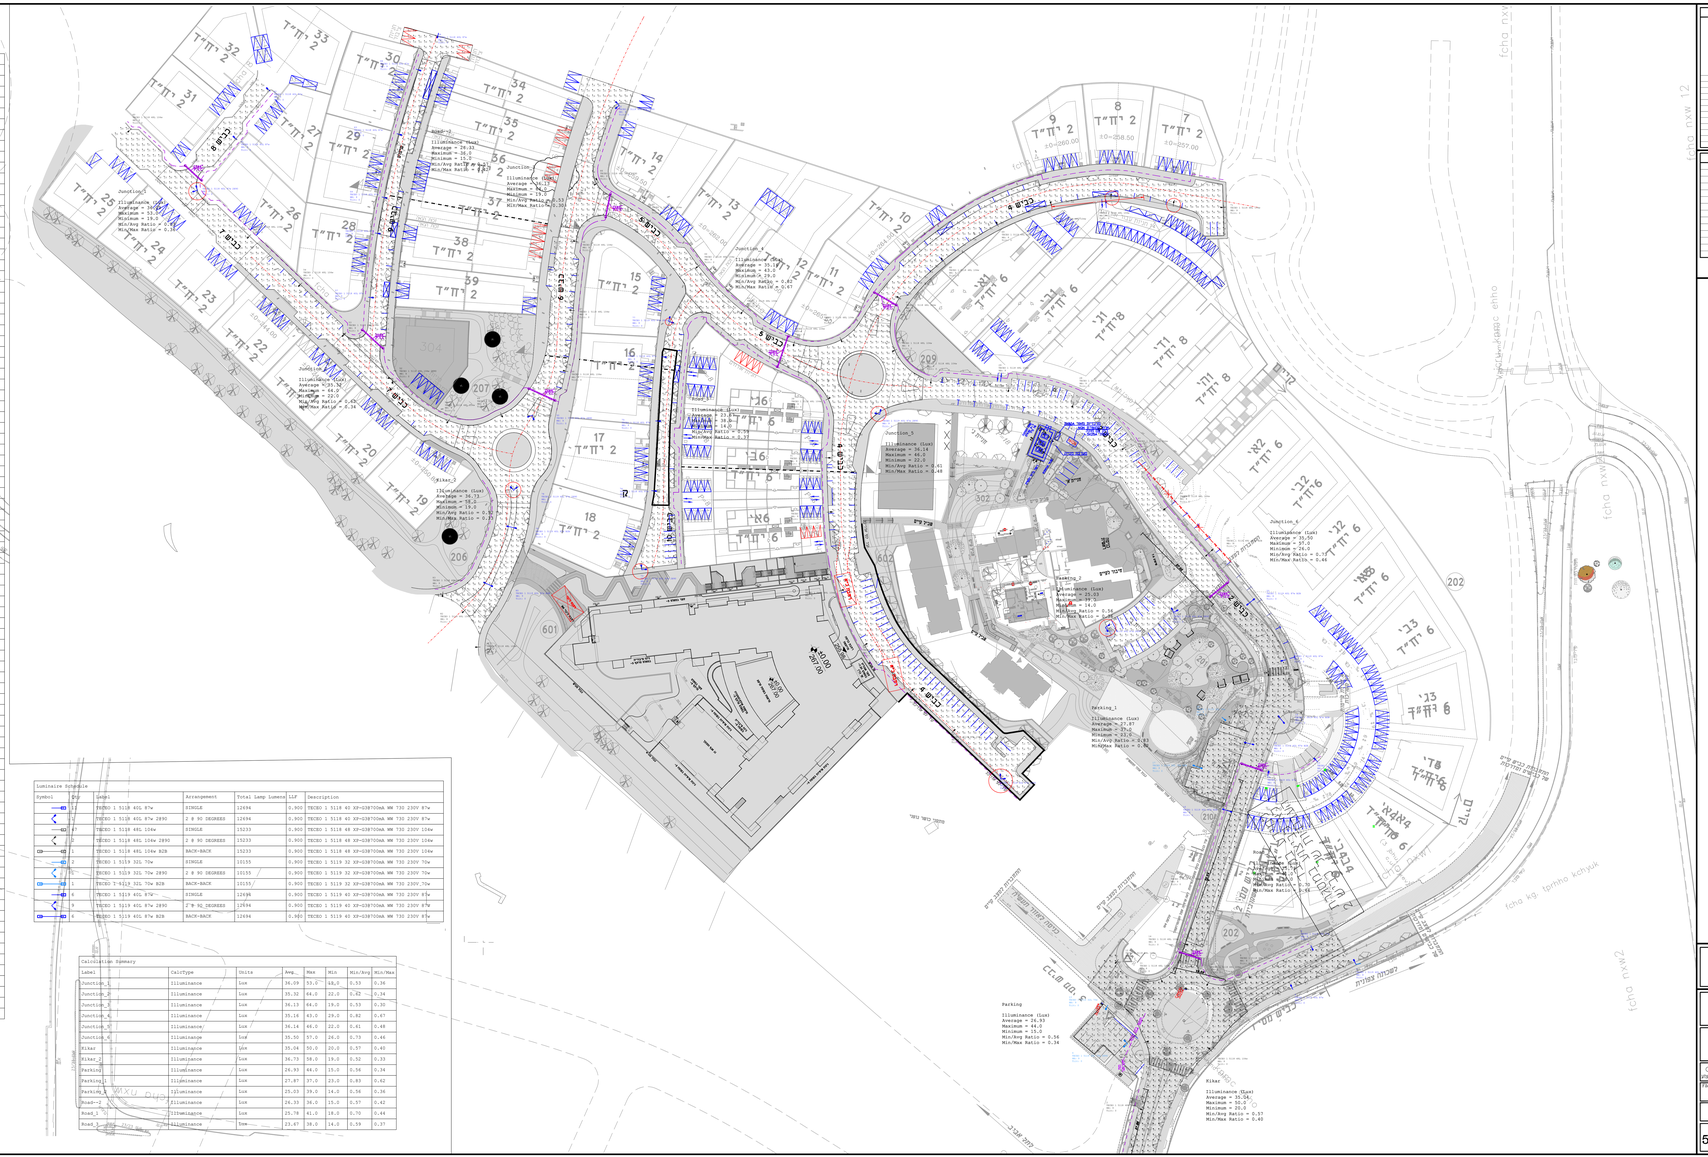
Junction_1
Illuminance (Lux)
Average = 36.09
Maximum = 55.0
Minimum = 18.0
Min/Avg Ratio = 0.50
Min/Max Ratio = 0.36
Junction_2
Illuminance (Lux)
Average = 35.32
Maximum = 64.0
Minimum = 22.0
Min/Avg Ratio = 0.62
Min/Max Ratio = 0.34
Junction_3
Illuminance (Lux)
Average = 36.13
Maximum = 66.0
Minimum = 19.0
Min/Avg Ratio = 0.53
Min/Max Ratio = 0.30
Junction_4
Illuminance (Lux)
Average = 35.16
Maximum = 63.0
Minimum = 29.0
Min/Avg Ratio = 0.82
Min/Max Ratio = 0.47
Junction_5
Illuminance (Lux)
Average = 36.14
Maximum = 66.0
Minimum = 22.0
Min/Avg Ratio = 0.61
Min/Max Ratio = 0.48
Junction_6
Illuminance (Lux)
Average = 35.50
Maximum = 57.0
Minimum = 24.0
Min/Avg Ratio = 0.68
Min/Max Ratio = 0.42
Junction_7
Illuminance (Lux)
Average = 35.36
Maximum = 50.0
Minimum = 20.0
Min/Avg Ratio = 0.57
Min/Max Ratio = 0.40
Junction_8
Illuminance (Lux)
Average = 36.73
Maximum = 66.0
Minimum = 19.0
Min/Avg Ratio = 0.52
Min/Max Ratio = 0.29
Junction_9
Illuminance (Lux)
Average = 26.93
Maximum = 44.0
Minimum = 15.0
Min/Avg Ratio = 0.56
Min/Max Ratio = 0.34
Parking_1
Illuminance (Lux)
Average = 27.87
Maximum = 37.0
Minimum = 23.0
Min/Avg Ratio = 0.83
Min/Max Ratio = 0.62
Parking_2
Illuminance (Lux)
Average = 25.03
Maximum = 39.0
Minimum = 14.0
Min/Avg Ratio = 0.56
Min/Max Ratio = 0.36
Road_1
Illuminance (Lux)
Average = 26.33
Maximum = 36.0
Minimum = 15.0
Min/Avg Ratio = 0.57
Min/Max Ratio = 0.42
Road_2
Illuminance (Lux)
Average = 25.78
Maximum = 41.0
Minimum = 18.0
Min/Avg Ratio = 0.70
Min/Max Ratio = 0.44
Road_3
Illuminance (Lux)
Average = 23.67
Maximum = 39.0
Minimum = 14.0
Min/Avg Ratio = 0.59
Min/Max Ratio = 0.37
Parking
Illuminance (Lux)
Average = 26.93
Maximum = 44.0
Minimum = 15.0
Min/Avg Ratio = 0.56
Min/Max Ratio = 0.34
Parking_2
Illuminance (Lux)
Average = 25.03
Maximum = 39.0
Minimum = 14.0
Min/Avg Ratio = 0.56
Min/Max Ratio = 0.36
Parking_1
Illuminance (Lux)
Average = 27.87
Maximum = 37.0
Minimum = 23.0
Min/Avg Ratio = 0.83
Min/Max Ratio = 0.62
Road_1
Road_2
Road_3
Junction_3
Illuminance (Lux)
Average = 36.14
Maximum = 66.0
Minimum = 22.0
Min/Avg Ratio = 0.61
Min/Max Ratio = 0.48
Junction_6
Illuminance (Lux)
Average = 35.50
Maximum = 57.0
Minimum = 24.0
Min/Avg Ratio = 0.68
Min/Max Ratio = 0.42
Junction_7
Illuminance (Lux)
Average = 35.36
Maximum = 50.0
Minimum = 20.0
Min/Avg Ratio = 0.57
Min/Max Ratio = 0.40
Junction_8
Illuminance (Lux)
Average = 36.73
Maximum = 66.0
Minimum = 19.0
Min/Avg Ratio = 0.52
Min/Max Ratio = 0.29
Junction_9
Illuminance (Lux)
Average = 26.93
Maximum = 44.0
Minimum = 15.0
Min/Avg Ratio = 0.56
Min/Max Ratio = 0.34
Parking
Illuminance (Lux)
Average = 26.93
Maximum = 44.0
Minimum = 15.0
Min/Avg Ratio = 0.56
Min/Max Ratio = 0.34
Parking_2
Illuminance (Lux)
Average = 25.03
Maximum = 39.0
Minimum = 14.0
Min/Avg Ratio = 0.56
Min/Max Ratio = 0.36
Parking_1
Illuminance (Lux)
Average = 27.87
Maximum = 37.0
Minimum = 23.0
Min/Avg Ratio = 0.83
Min/Max Ratio = 0.62
Road_1
Road_2
Road_3